PROJECT LOCATION

DOWNTOWN PASO ROBLES

VICINITY MAP
N.T.S. 2

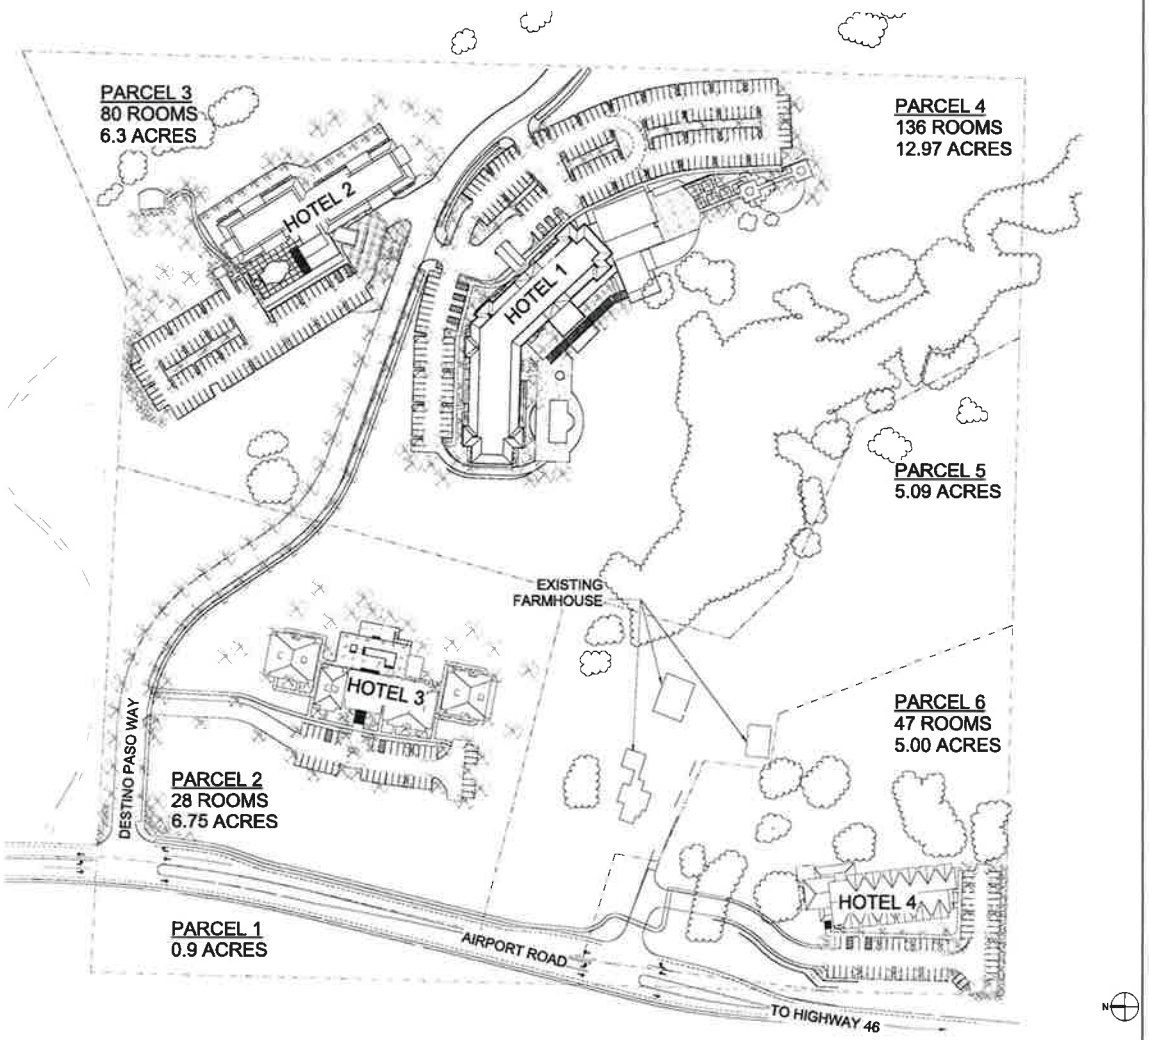


SITE PLAN 1

STANTONARCHITECTURE.COM

NCE

JETT
LANDSCAPE ARCHITECTURE + DESIGN
CA LA # 3835 2 Theatre Square #218 Orinda CA 94563
925.254.3422 www.jettland.com

**DESTINO PASO RESUBMITTAL**

**JULY 21ST, 2016**

DRAWING TITLE
SITE PLAN

| | |
|---|---|
| JOB NO. | 15029 |
| DRAWN BY | SBC |
| SHEET NO. | |

A-4

PROPOSED SITE PLAN 2
1"= 120' 0"

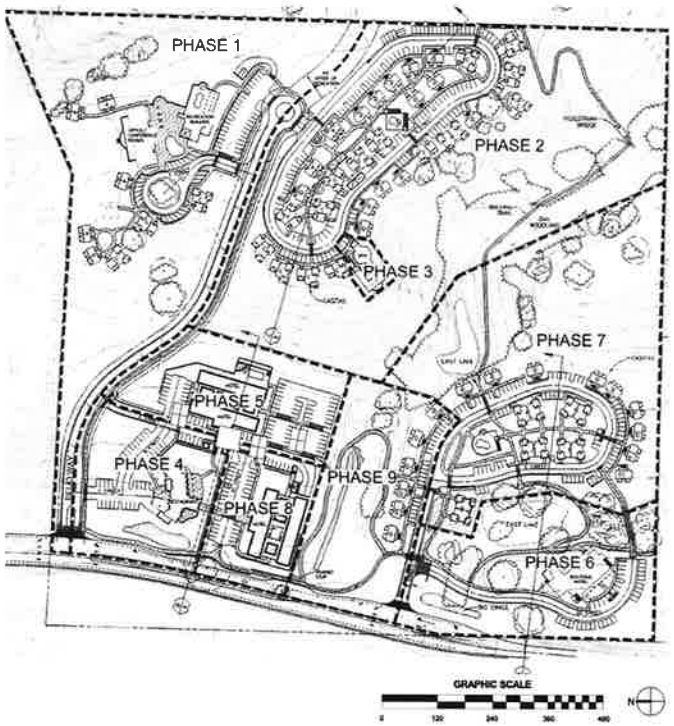


APPROVED SITE PLAN 1

STANTONARCHITECTURE.COM

JETT
LANDSCAPE ARCHITECTURE / DESIGN

**DESTINO PASO RESUBMITTAL**

**JULY 21ST, 2016**

DRAWING TITLE
**COMPARISON SITE PLAN TO APPROVED PLAN**

| | |
|---|---|
| JOB NO. | 15029 |
| DRAWN BY | SBC |
| SHEET NO. | |

A-5

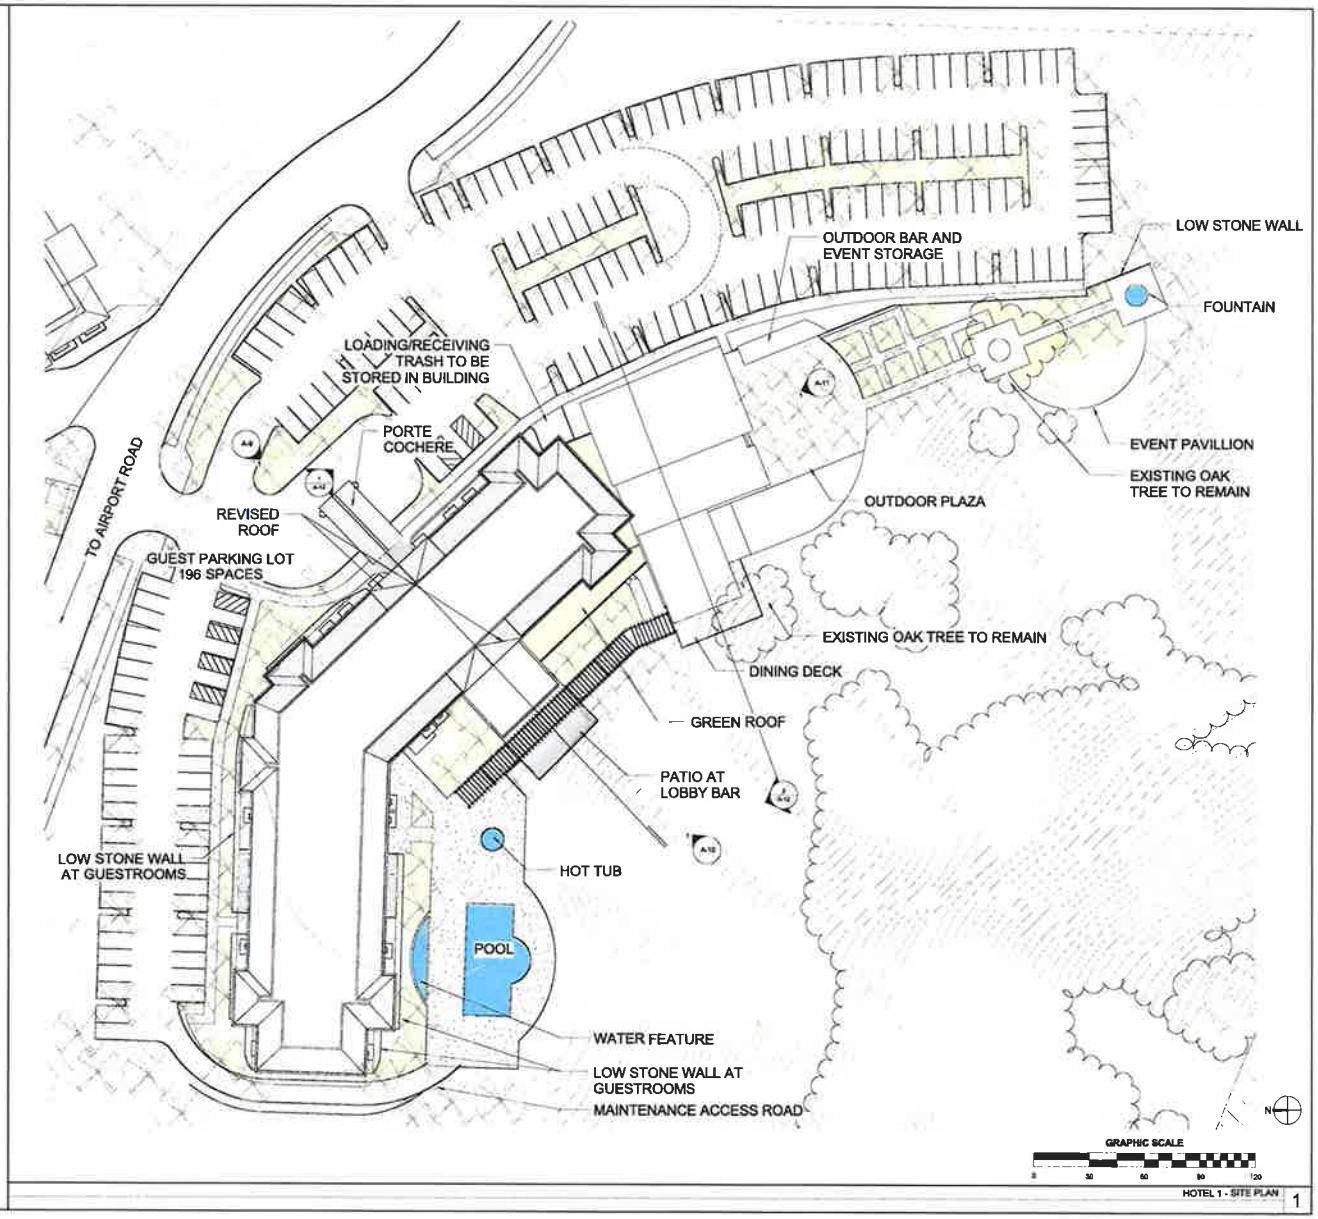

STANTONARCHITECTURE.COM

**DESTINO PASO RESUBMITTAL**

**JULY 21ST, 2016**

DRAWING TITLE
**HOTEL 1 - ENLARGED SITE PLAN**

| | |
|---|---|
| JOB NO. | 15029 |
| DRAWN BY | SBC |
| SHEET NO. | |

**A-6**

VIEW FROM PARKING LOT

VIEW OFF POOL DECK

**NOTE: RENDERINGS HAVE NOT BEEN UPDATED TO REFLECT ROOF REVISIONS**

STANTONARCHITECTURE.COM

**DESTINO PASO RESUBMITTAL**

**JULY 21ST, 2016**

DRAWING TITLE
**HOTEL 1 - PERSPECTIVE VIEWS**

| | |
|---|---|
| JOB NO. | 15029 |
| DRAWN BY | Author |
| SHEET NO. | |

A-7

## MATERIALS

BLACKENED METAL PANEL

PREFINISHED WOOD SIDING

ASHLAR STONE

REDWOOD STOREFRONT TRIM

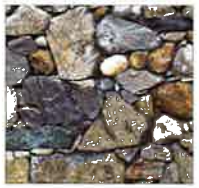

LOOSE STONE WALL

CEMENT PLASTER

STANDING BATTAN METAL ROOF

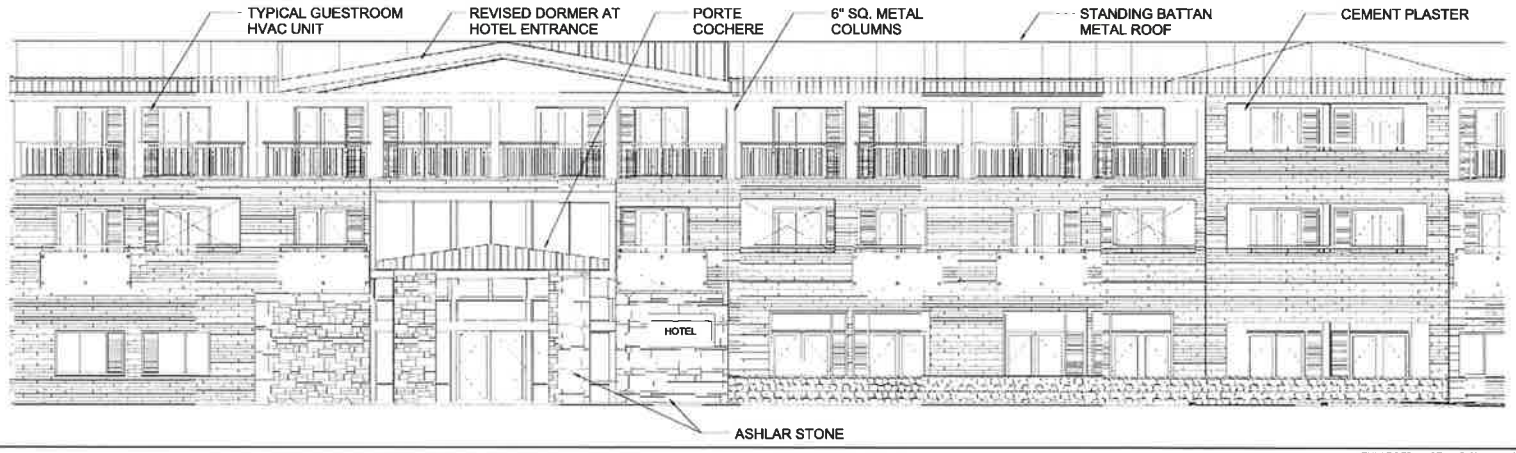


ENLARGED NORTHWEST ELEVATION
NTS | 2

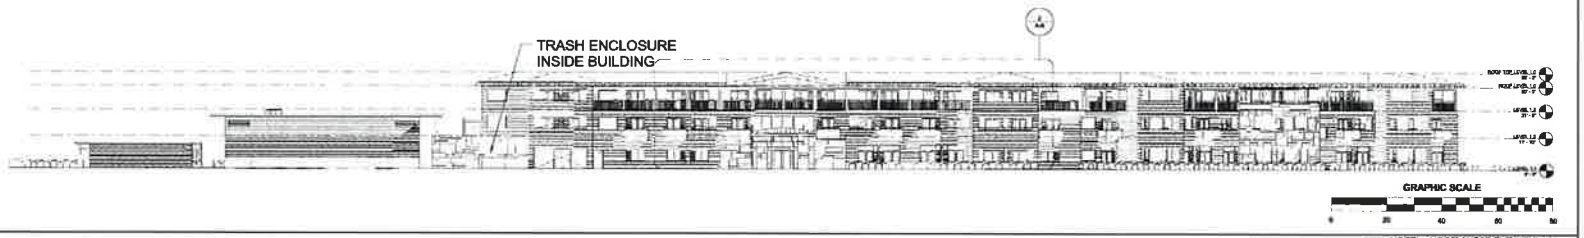


MAIN HOTEL - NORTHWEST ELEVATION | 1


STANTONARCHITECTURE.COM

JETT LANDSCAPE ARCHITECTURE + DESIGN


**DESTINO PASO RESUBMITTAL**

JULY 21ST, 2016

DRAWING TITLE
HOTEL 1 - ELEVATIONS

| | |
|---|---|
| JOB NO. | 15029 |
| DRAWN BY | Author |
| SHEET NO. | |

A-9

## MATERIALS

BLACKENED METAL PANEL

PREFINISHED WOOD SIDING

ASHLAR STONE

REDWOOD STOREFRONT TRIM

LOOSE STONE WALL

CEMENT PLASTER

STANDING BATTAN METAL ROOF

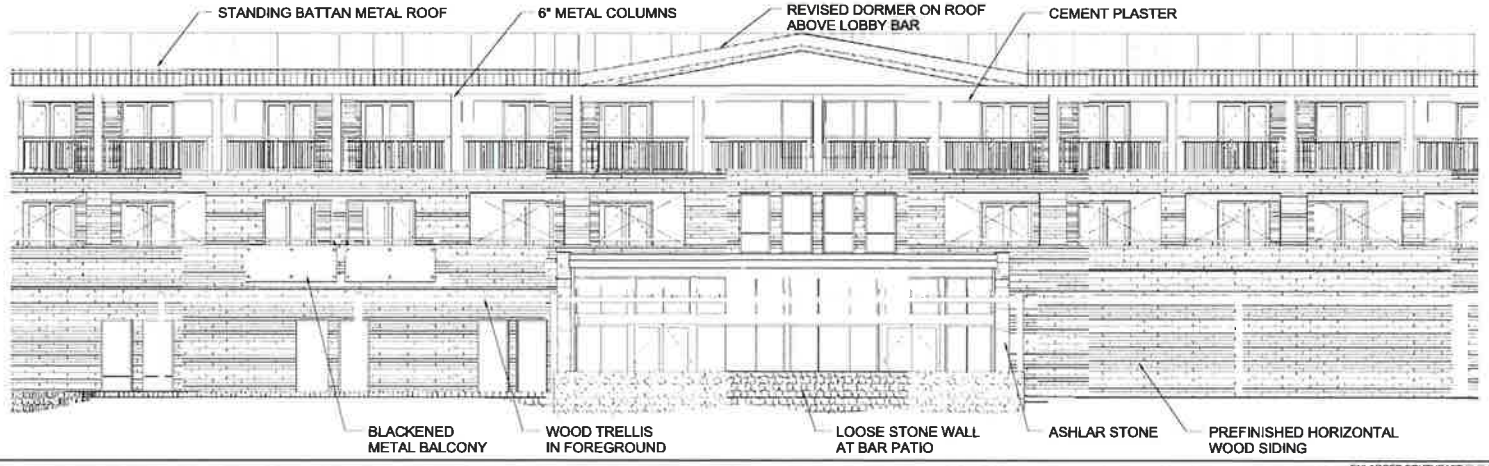


ENLARGED SOUTHEAST ELEVATION
NTS 2

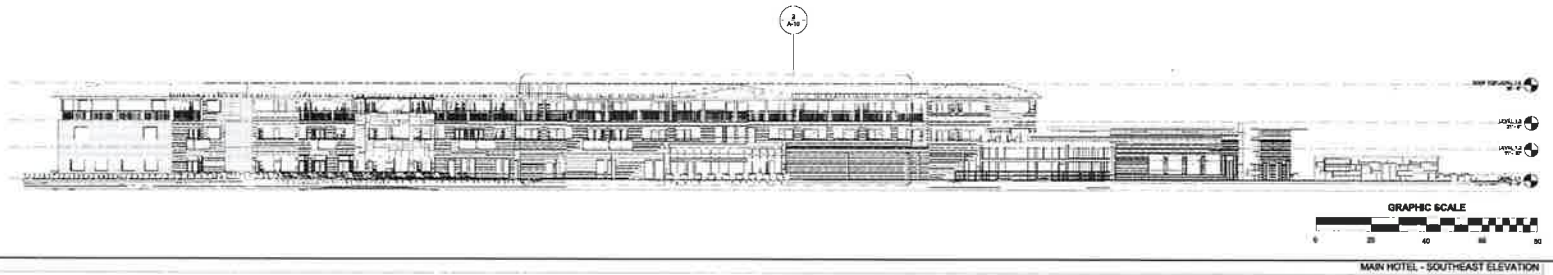


MAIN HOTEL - SOUTHEAST ELEVATION 1

STANTONARCHITECTURE.COM

**DESTINO PASO RESUBMITTAL**

**JULY 21ST, 2016**

DRAWING TITLE
**HOTEL 1 - ELEVATIONS**

| | |
|---|---|
| JOB NO. | 15029 |
| DRAWN BY | Author |
| SHEET NO. | |

**A-10**

## MATERIALS

BLACKENED METAL PANEL

PREFINISHED WOOD SIDING

ASHLAR STONE

REDWOOD STOREFRONT TRIM

STANDING BATTAN METAL ROOF

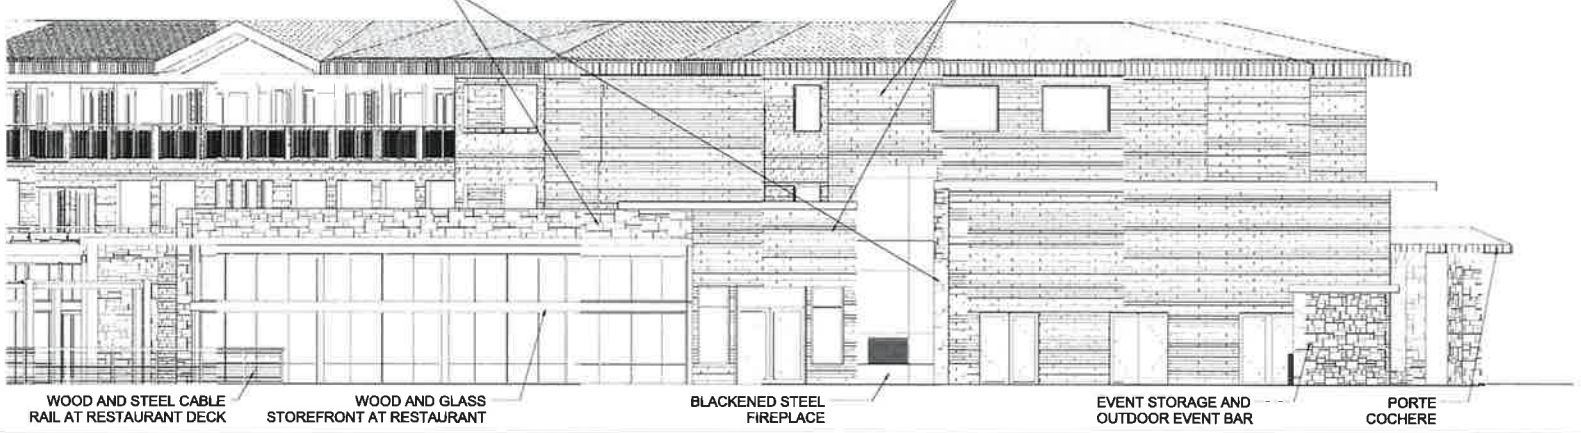


ENLARGED SOUTHWEST ELEVATION
NTS 2

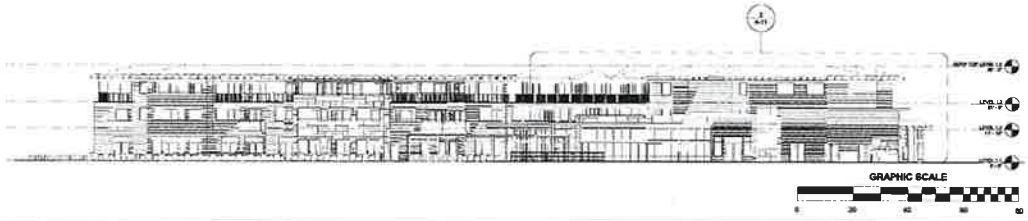


HOTEL 1 -SOUTHEAST ELEVATION 1

STANTONARCHITECTURE.COM

**DESTINO PASO RESUBMITTAL**

**JULY 21ST, 2016**

DRAWING TITLE
**HOTEL 1 - ELEVATIONS**

| | |
|---|---|
| JOB NO. | 15029 |
| DRAWN BY | Author |
| SHEET NO. | |

A-11

SECTION THROUGH EVENT WING 2
1" = 10'-0"

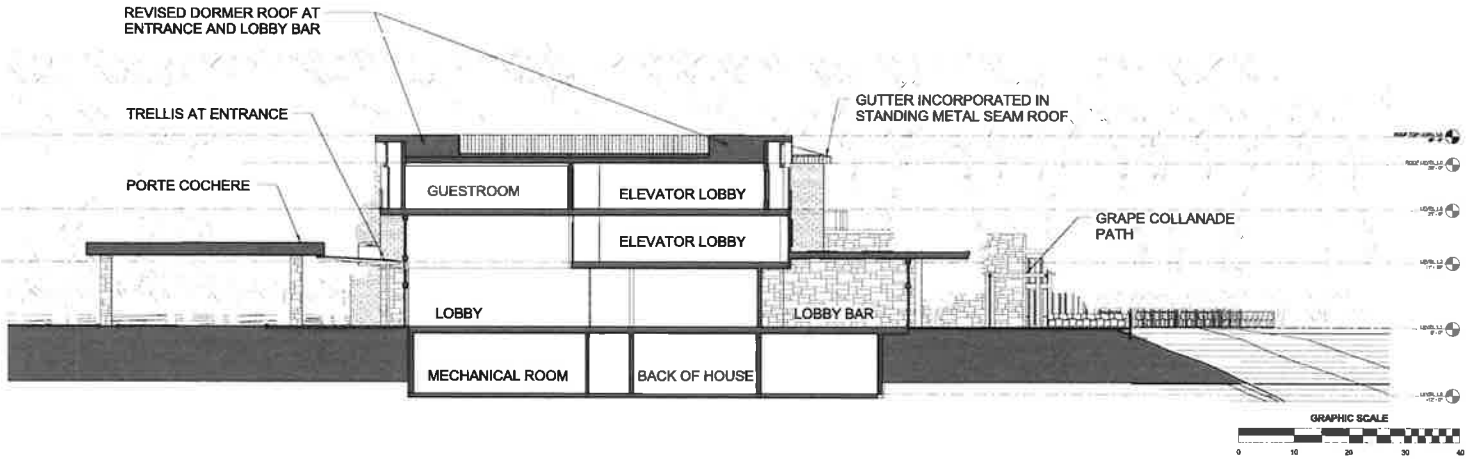


SECTION THROUGH LOBBY 1

STANTONARCHITECTURE.COM

JETT LANDSCAPE ARCHITECTURE & DESIGN

**DESTINO PASO RESUBMITTAL**

**JULY 21ST, 2016**

DRAWING TITLE
HOTEL 1 - SECTION

| | |
|---|---|
| JOB NO. | 15029 |
| DRAWN BY | Author |
| SHEET NO. | |

A-12

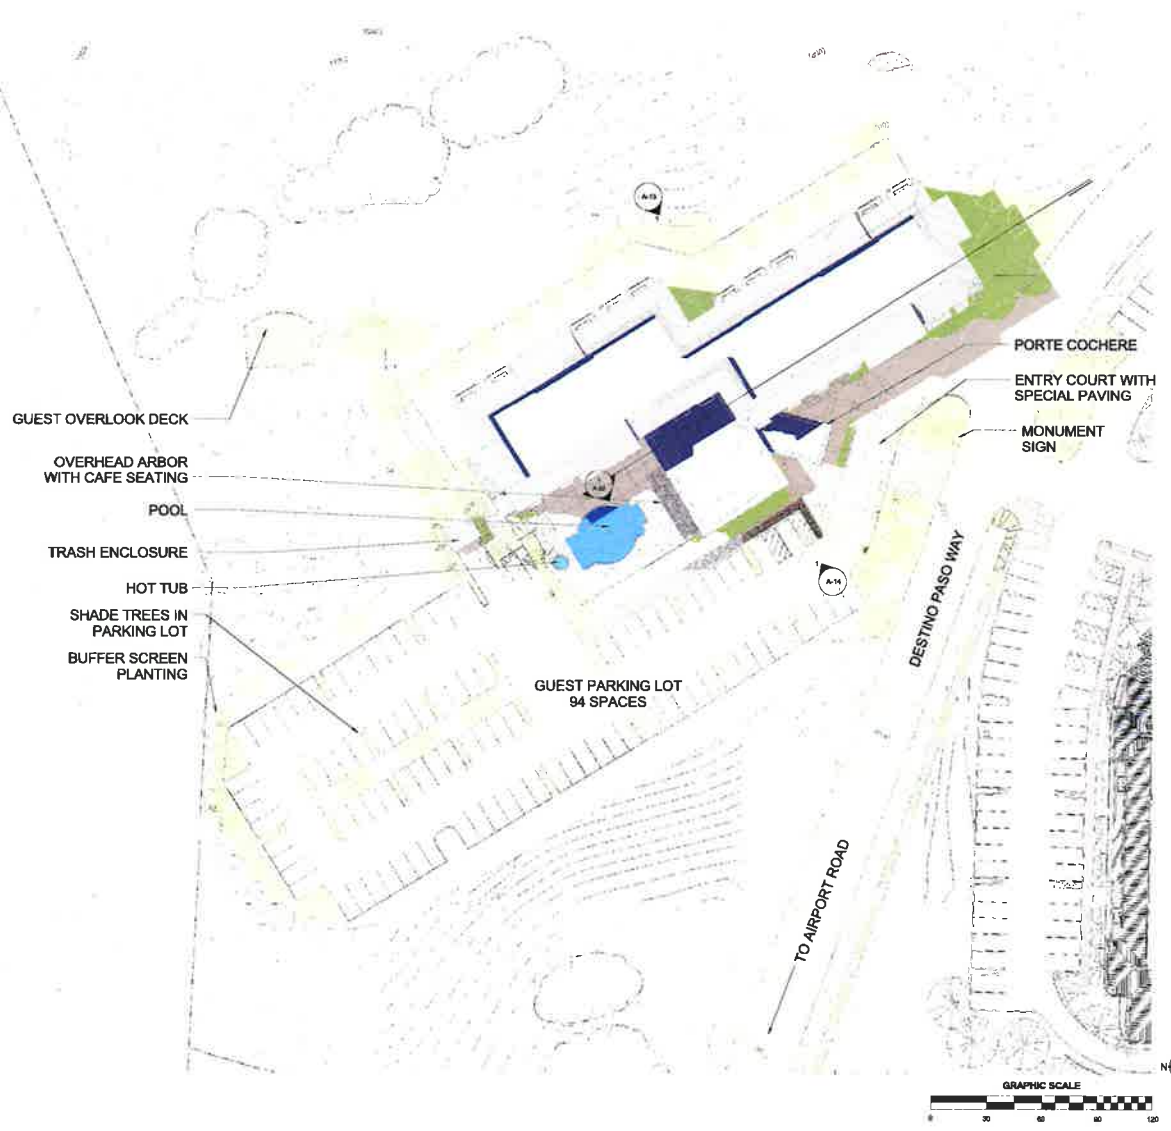


HOTEL 2 - ENLARGED SITE PLAN 1

STANTONARCHITECTURE.COM

JETT LANDSCAPE ARCHITECTURE + DESIGN

**DESTINO PASO RESUBMITTAL**

**JULY 21ST, 2016**

DRAWING TITLE
**HOTEL 2 - ENLARGED SITE PLAN**

| | |
|---|---|
| JOB NO. | 15029 |
| DRAWN BY | SBC |
| SHEET NO. | |

**A-13**

## MATERIALS

PREFINISHED WOOD SIDING

ASHLAR STONE

CEMENT PLASTER

REDWOOD STOREFRONT TRIM

LOOSE STONE WALL

STANDING BATTAN METAL ROOF

ENLARGED WEST ELEVATION
NTS
2

HOTEL 2 - WEST ELEVATION
1

STANTONARCHITECTURE.COM

NGE

JETT
LANDSCAPE ARCHITECTURE + DESIGN

**DESTINO PASO RESUBMITTAL**

**JULY 21ST, 2016**

DRAWING TITLE
**HOTEL 2 - ELEVATIONS**

| | |
|---|---|
| JOB NO. | 15029 |
| DRAWN BY | Author |
| SHEET NO. | |

A-14

## MATERIALS

PREFINISHED WOOD SIDING

ASHLAR STONE

CEMENT PLASTER

REDWOOD STOREFRONT TRIM

LOOSE STONE WALL

STANDING BATTAN METAL ROOF

ENLARGED EAST ELEVATION
NTS | 2

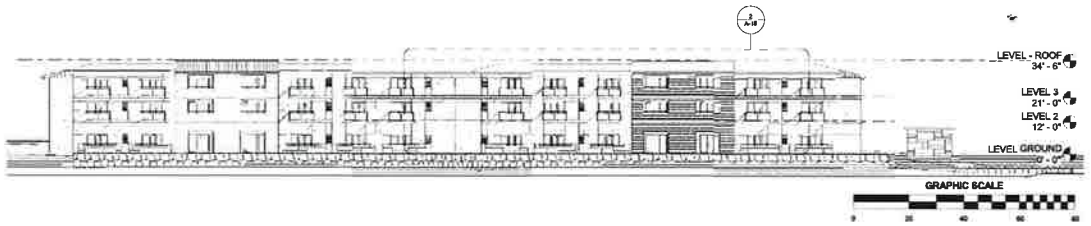


HOTEL 2 - EAST ELEVATION | 1

STANTONARCHITECTURE.COM

**DESTINO PASO RESUBMITTAL**

**JULY 21ST, 2016**

DRAWING TITLE
**HOTEL 2 - ELEVATIONS**

| | |
|---|---|
| JOB NO. | 15029 |
| DRAWN BY | Author |
| SHEET NO. | |

A-15

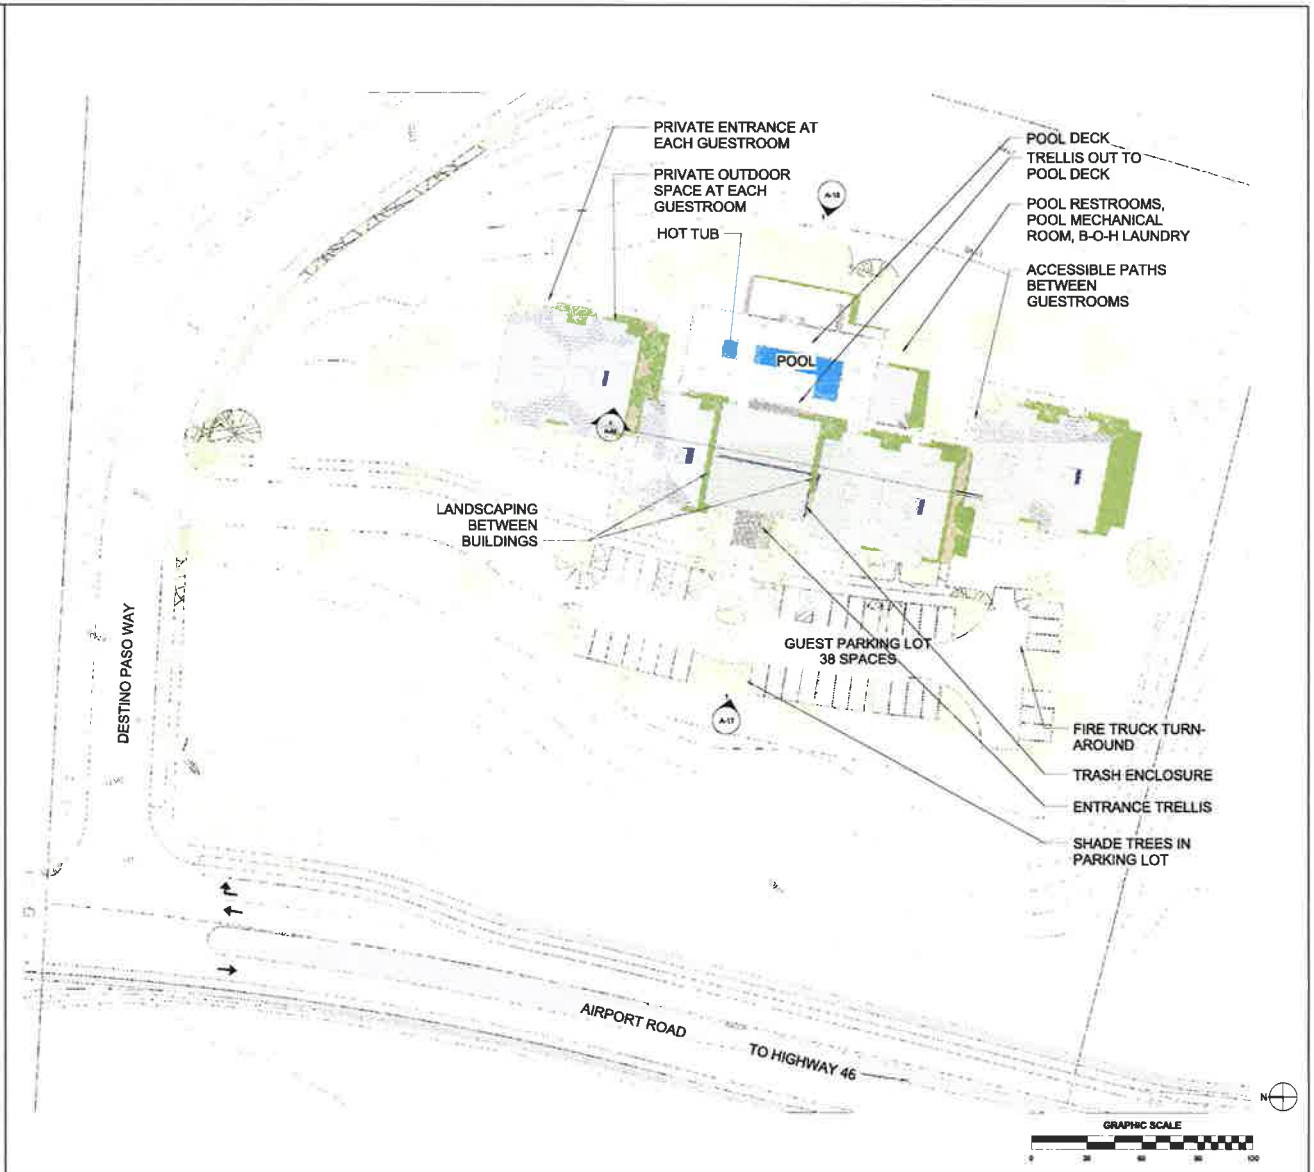


HOTEL 3 - SITE PLAN 1

STANTONARCHITECTURE.COM

JETT LANDSCAPE ARCHITECTURE + DESIGN

**DESTINO PASO RESUBMITTAL**

**JULY 21ST, 2016**

DRAWING TITLE
**HOTEL 3 - ENLARGED SITE PLAN**

| | |
|---|---|
| JOB NO. | 15029 |
| DRAWN BY | SBC |
| SHEET NO. | |

**A-16**

## MATERIALS

PREFINISHED WOOD SIDING

ASHLAR STONE

STANDING BATTAN METAL ROOF

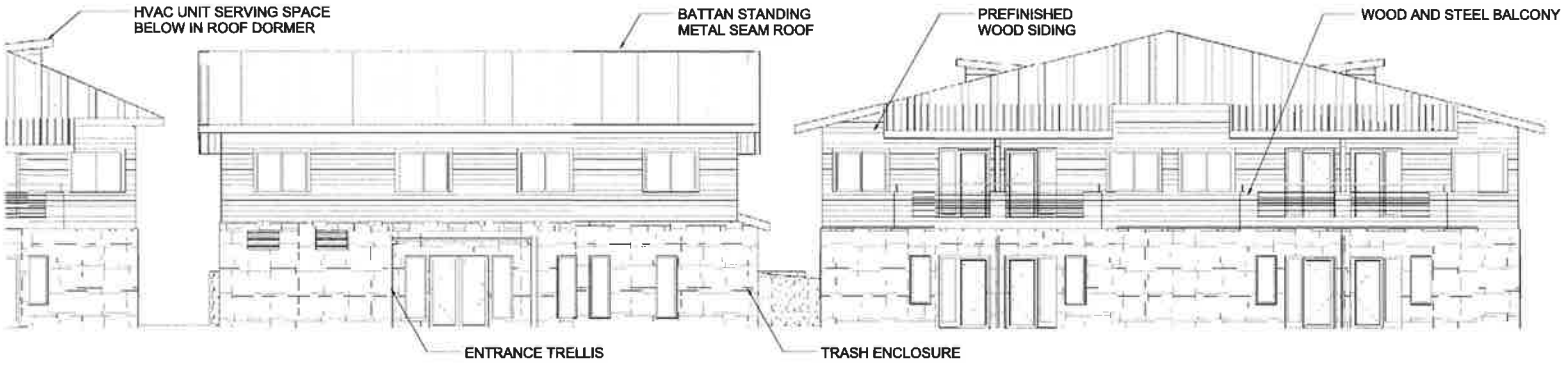


ENLARGED WEST ELEVATION NTS 2

HOTEL 3 - WEST ELEVATION 1

STANTONARCHITECTURE.COM

**DESTINO PASO RESUBMITTAL**

**JULY 21ST, 2016**

DRAWING TITLE
**HOTEL 3 - ELEVATIONS**

| | |
|---|---|
| JOB NO. | 15029 |
| DRAWN BY | Author |
| SHEET NO. | |

A-17

## MATERIALS

PREFINISHED WOOD SIDING

ASHLAR STONE

STANDING BATTAN METAL ROOF

REDWOOD STOREFRONT TRIM

ENLARGED EAST ELEVATION
NTS
2

HOTEL 3 - EAST ELEVATION
1

STANTONARCHITECTURE.COM

JETT LANDSCAPE ARCHITECTURE + DESIGN

**DESTINO PASO RESUBMITTAL**

**JULY 21ST, 2016**

DRAWING TITLE
**HOTEL 3 - ELEVATIONS**

| | |
|---|---|
| JOB NO. | 15029 |
| DRAWN BY | Author |
| SHEET NO. | |

A-18

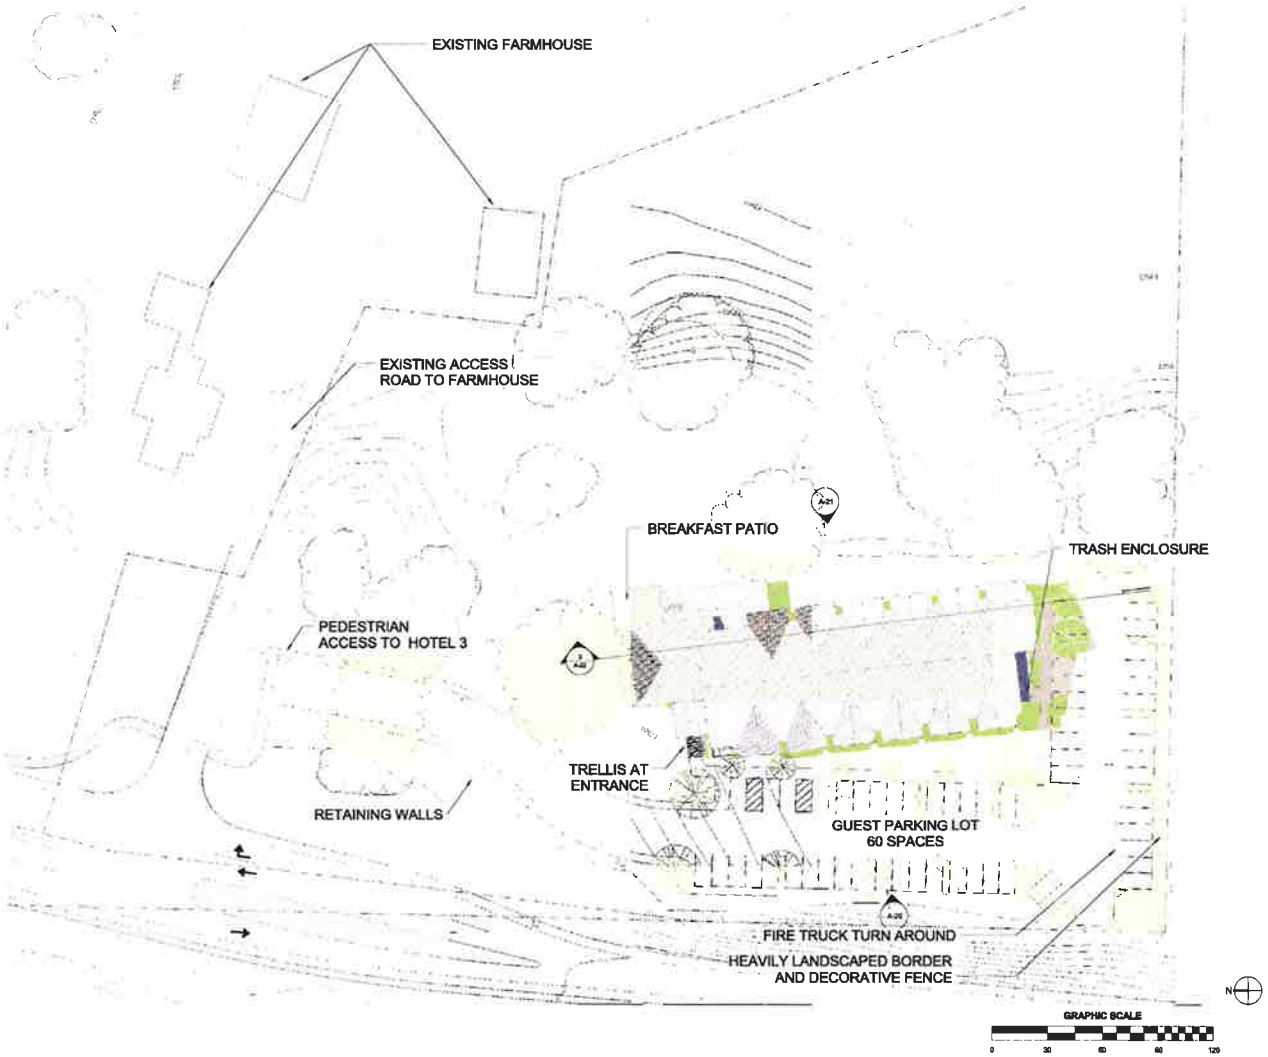


HOTEL 4 - SITE PLAN 1

STANTONARCHITECTURE.COM

JETT LANDSCAPE ARCHITECTURE + DESIGN

**DESTINO PASO RESUBMITTAL**

JULY 21ST, 2016

DRAWING TITLE
HOTEL 4 - ENLARGED SITE PLAN

| | |
|---|---|
| JOB NO. | 15029 |
| DRAWN BY | Author |
| SHEET NO. | |

A-19

## MATERIALS

PREFINISHED WOOD SIDING

 

CEMENT PLASTER

STANDING BATTAN METAL ROOF

## MATERIALS

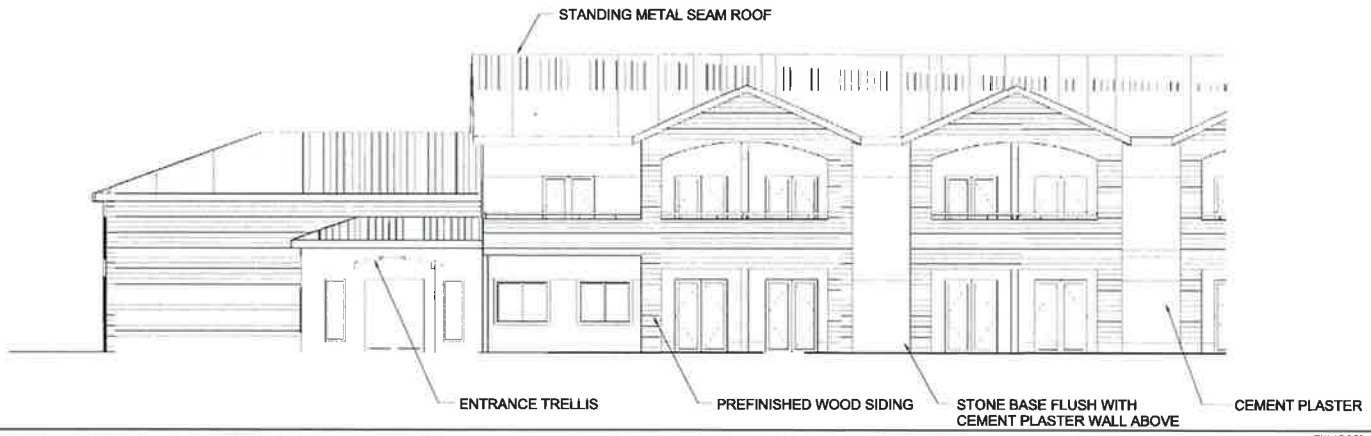


ENLARGED WEST ELEVATION
NTS
2

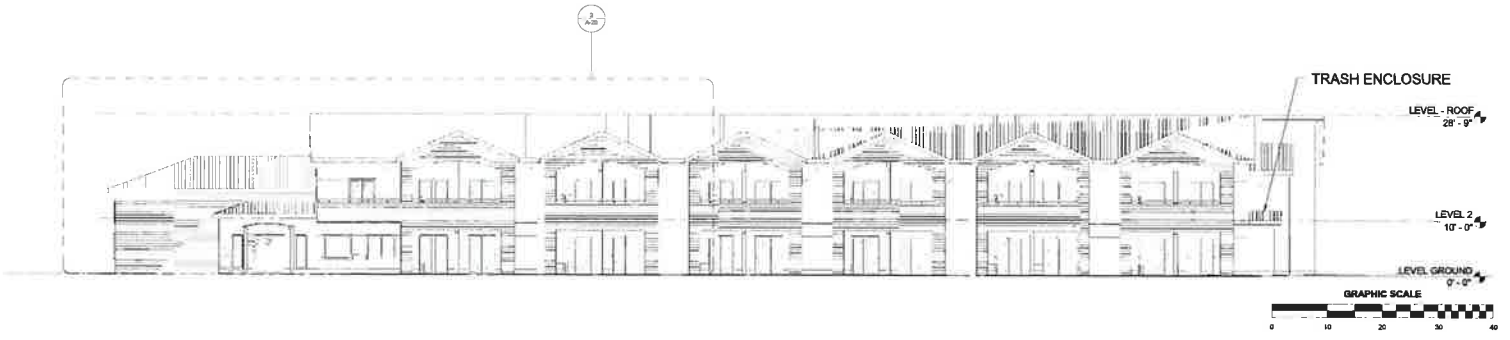


HOTEL 4 - WEST ELEVATION
1

STANTONARCHITECTURE.COM

**DESTINO PASO RESUBMITTAL**

**JULY 21ST, 2016**

DRAWING TITLE
**HOTEL 4 - ELEVATIONS**

| | |
|---|---|
| JOB NO. | 15029 |
| DRAWN BY | Author |
| SHEET NO. | |

**A-20**

## MATERIALS

PREFINISHED WOOD SIDING



CEMENT PLASTER

STANDING BATTAN METAL ROOF

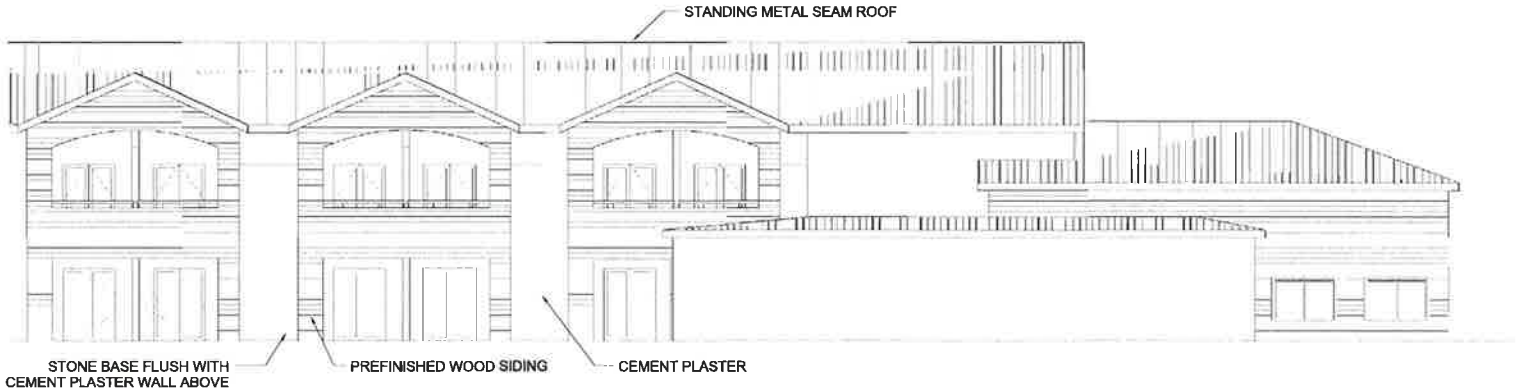


ENLARGED EAST ELEVATION
NTS
2

HOTEL 4 - EAST ELEVATION
1

STANTONARCHITECTURE.COM

**DESTINO PASO RESUBMITTAL**

**JULY 21ST, 2016**

DRAWING TITLE
HOTEL 4 - ELEVATIONS

| | |
|---|---|
| JOB NO. | 15029 |
| DRAWN BY | Author |
| SHEET NO. | |

A-21