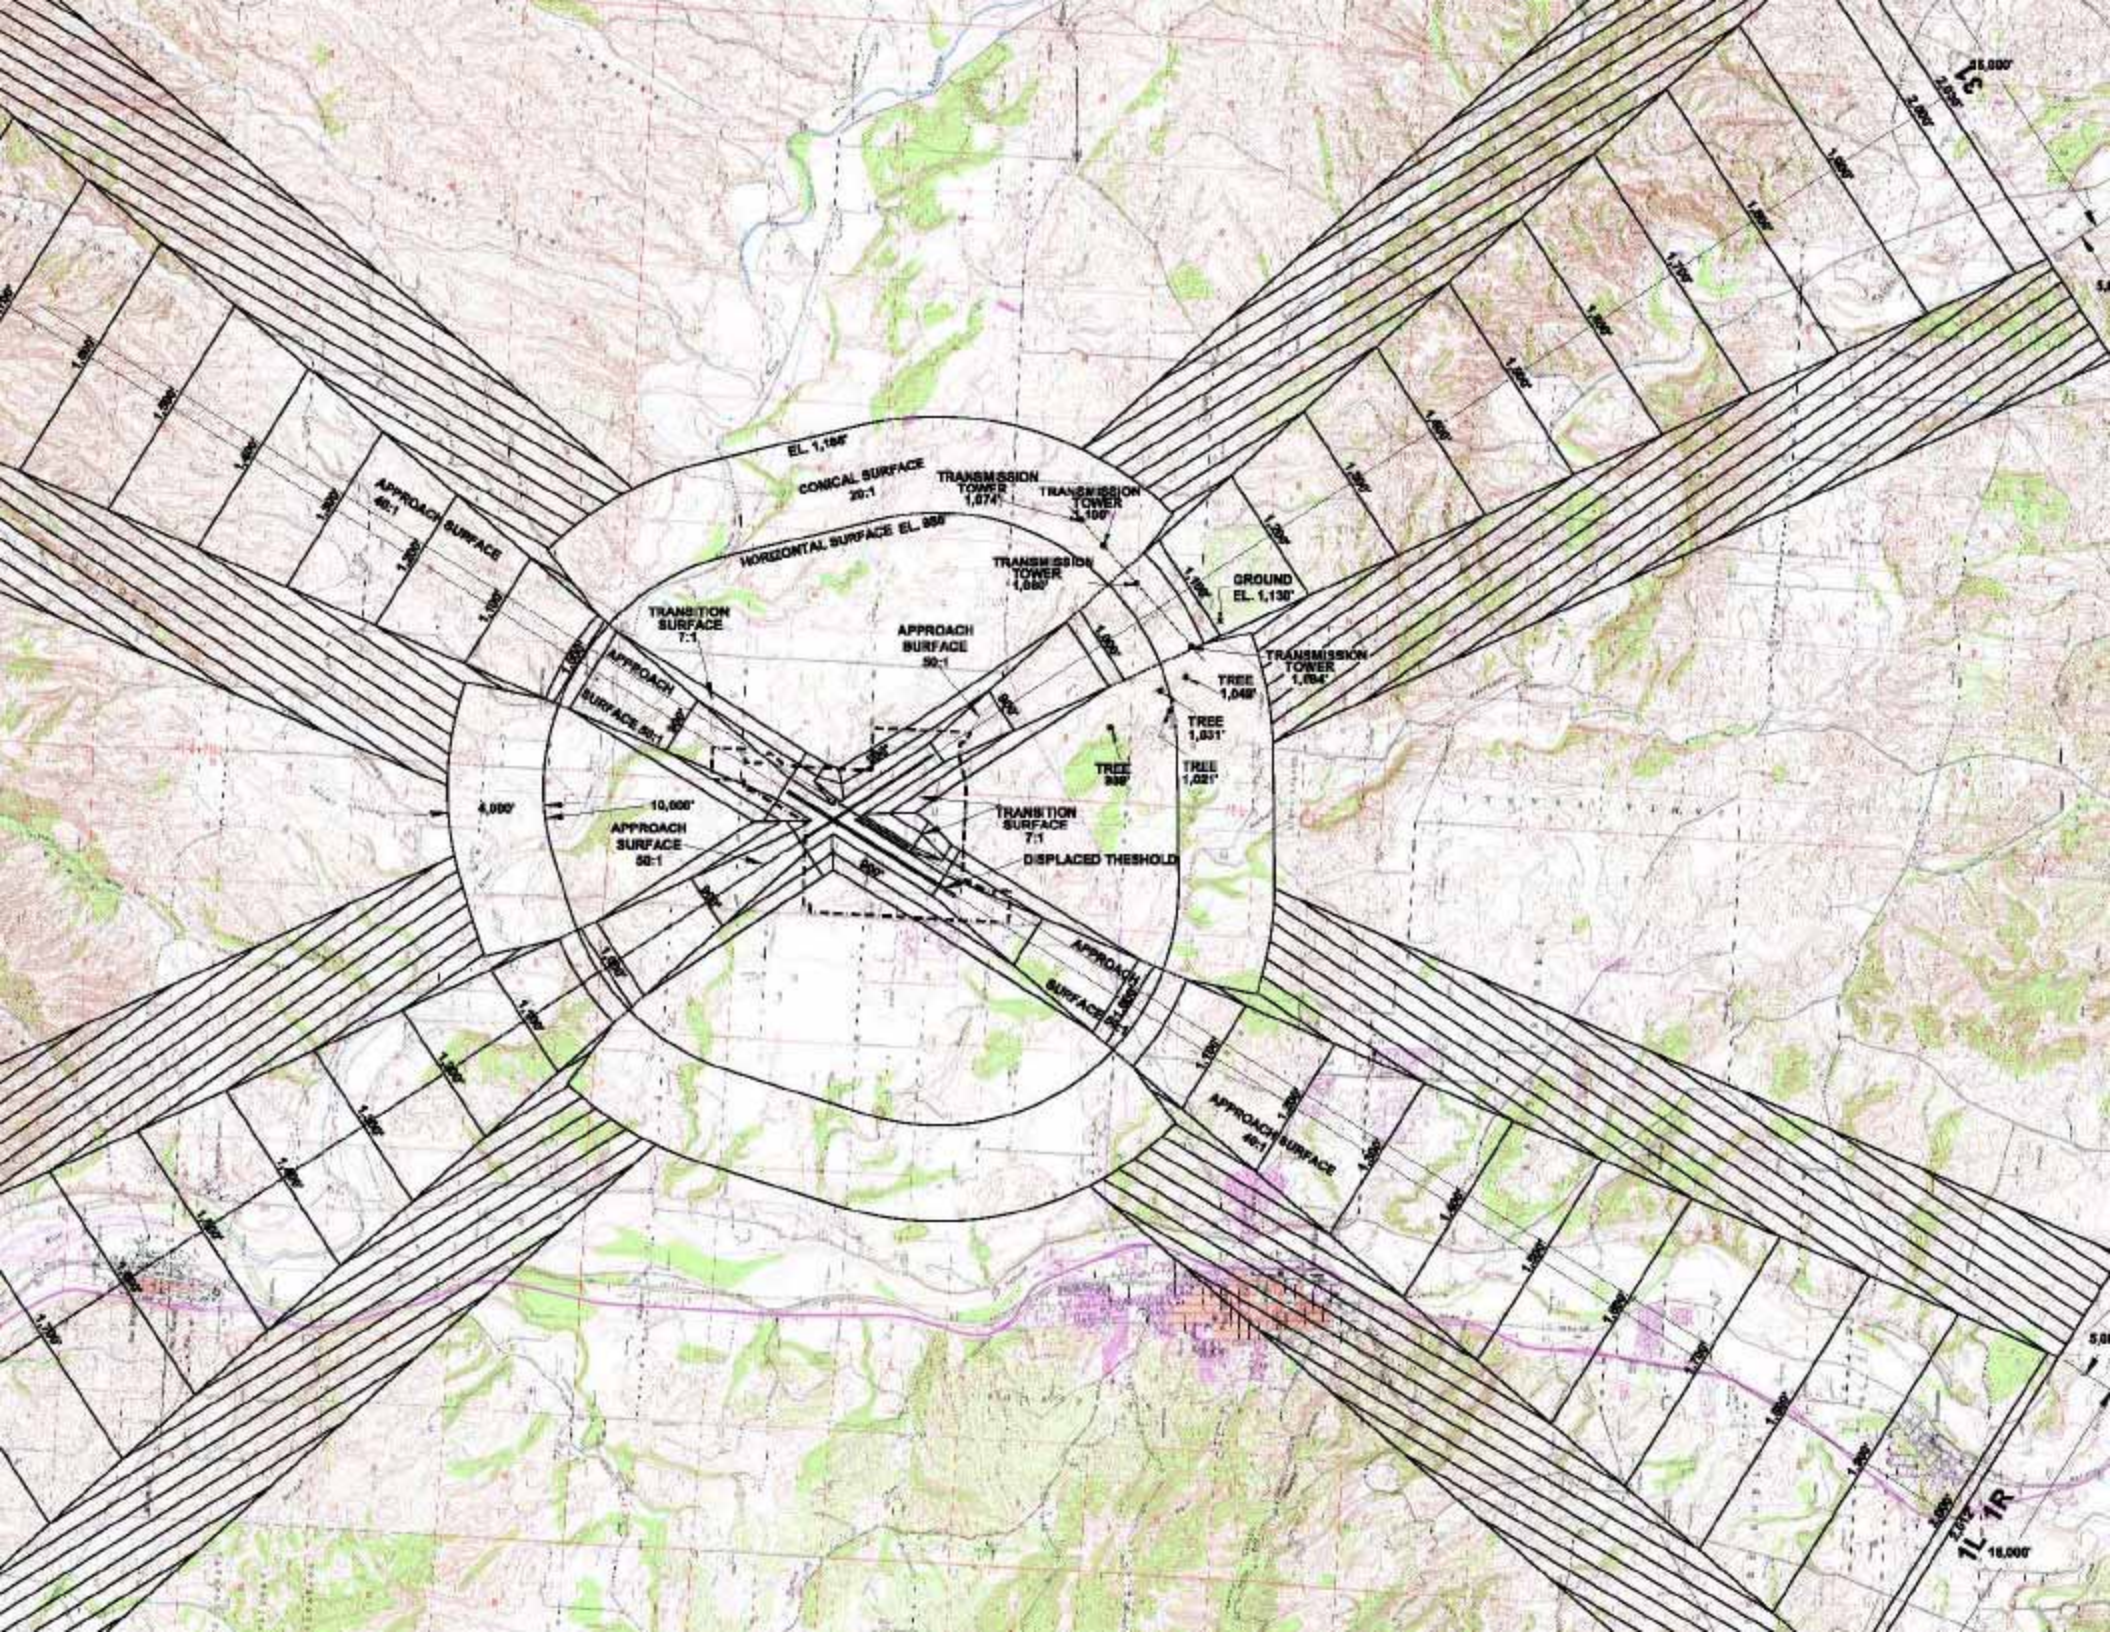

EL. 1,188'
CONICAL SURFACE 20:1
TRANSMISSION TOWER 1,074'
TRANSMISSION TOWER 1,100'
HORIZONTAL SURFACE EL. 988'
TRANSMISSION TOWER 1,080'
GROUND EL. 1,130'
TRANSMISSION TOWER 1,094'
TREE 1,049'
TREE 1,031'
TREE 1,021'
TREE 989'
TRANSITION SURFACE 7:1
APPROACH SURFACE 50:1
APPROACH SURFACE 40:1
APPROACH SURFACE 50:1
4,000'
10,000'
APPROACH SURFACE 50:1
TRANSITION SURFACE 7:1
DISPLACED THESHOLD
APPROACH SURFACE 50:1
APPROACH SURFACE 40:1
1L 1R
16,000'